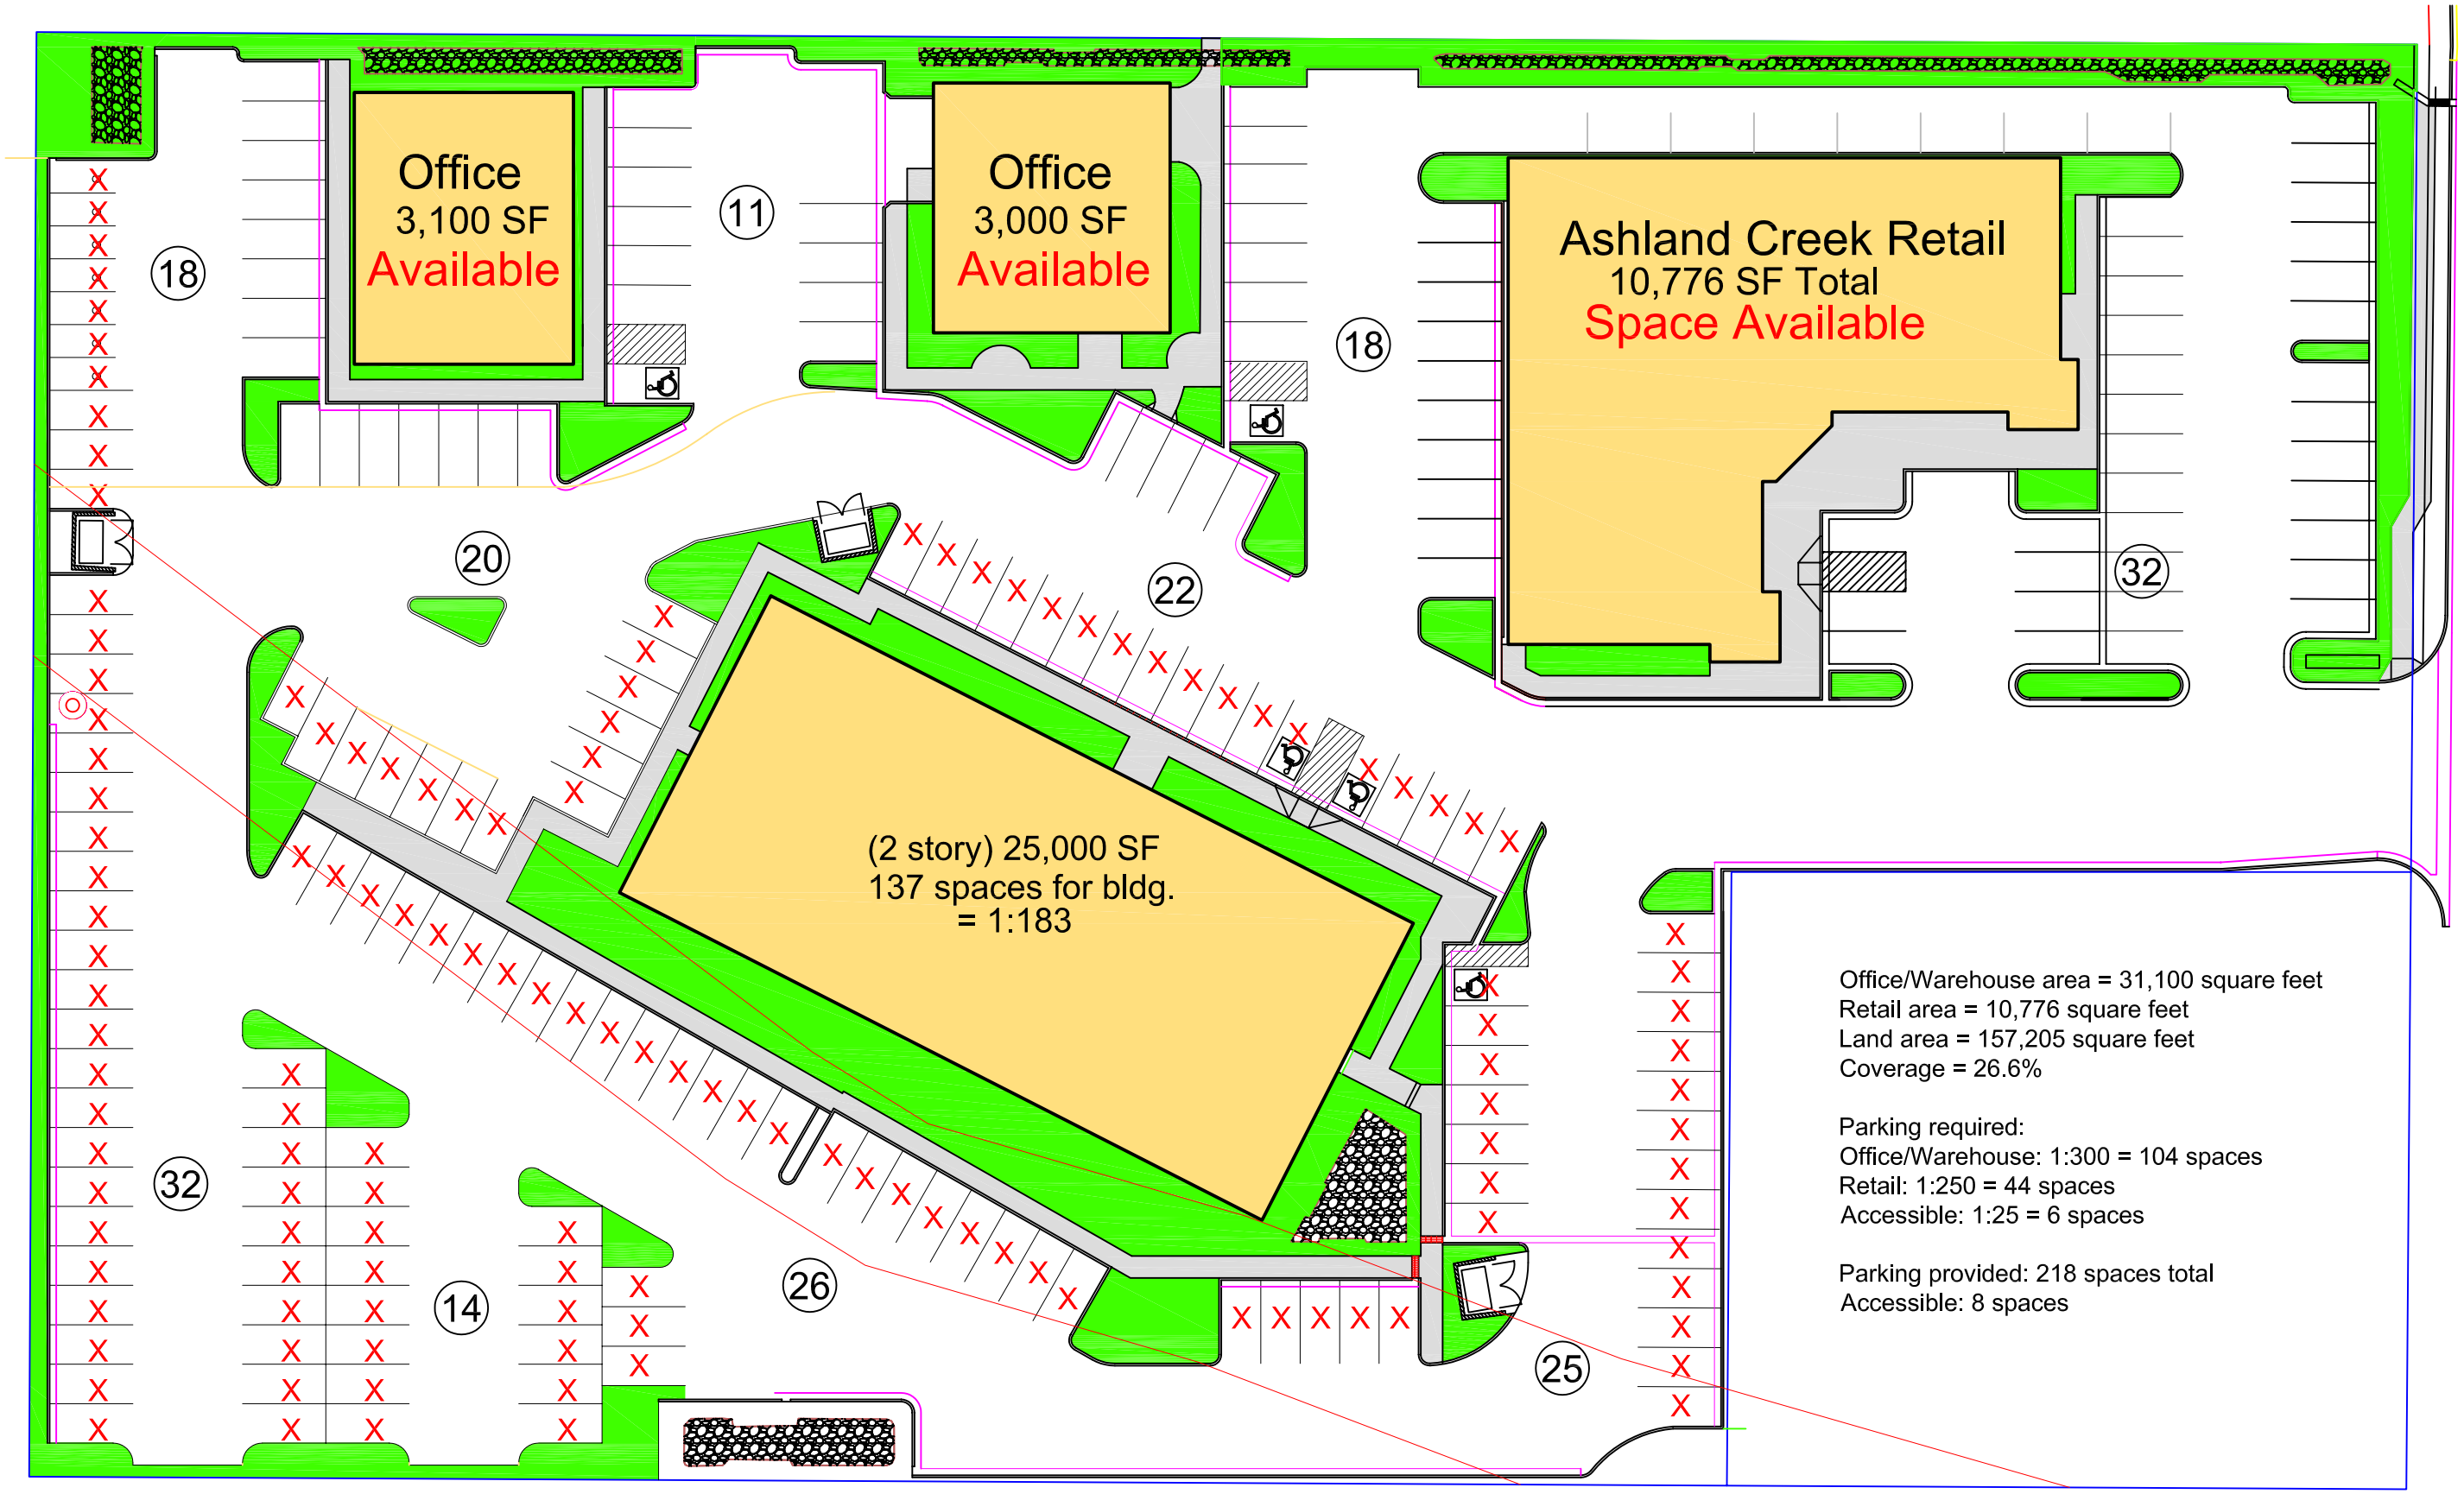

Ashland Creek

Scenario #18 Dec. 12, 2007

This plan is preliminary and subject to change.

North

DAVE EVANS CONSTRUCTION

853-1203

www.devansconstruction.com